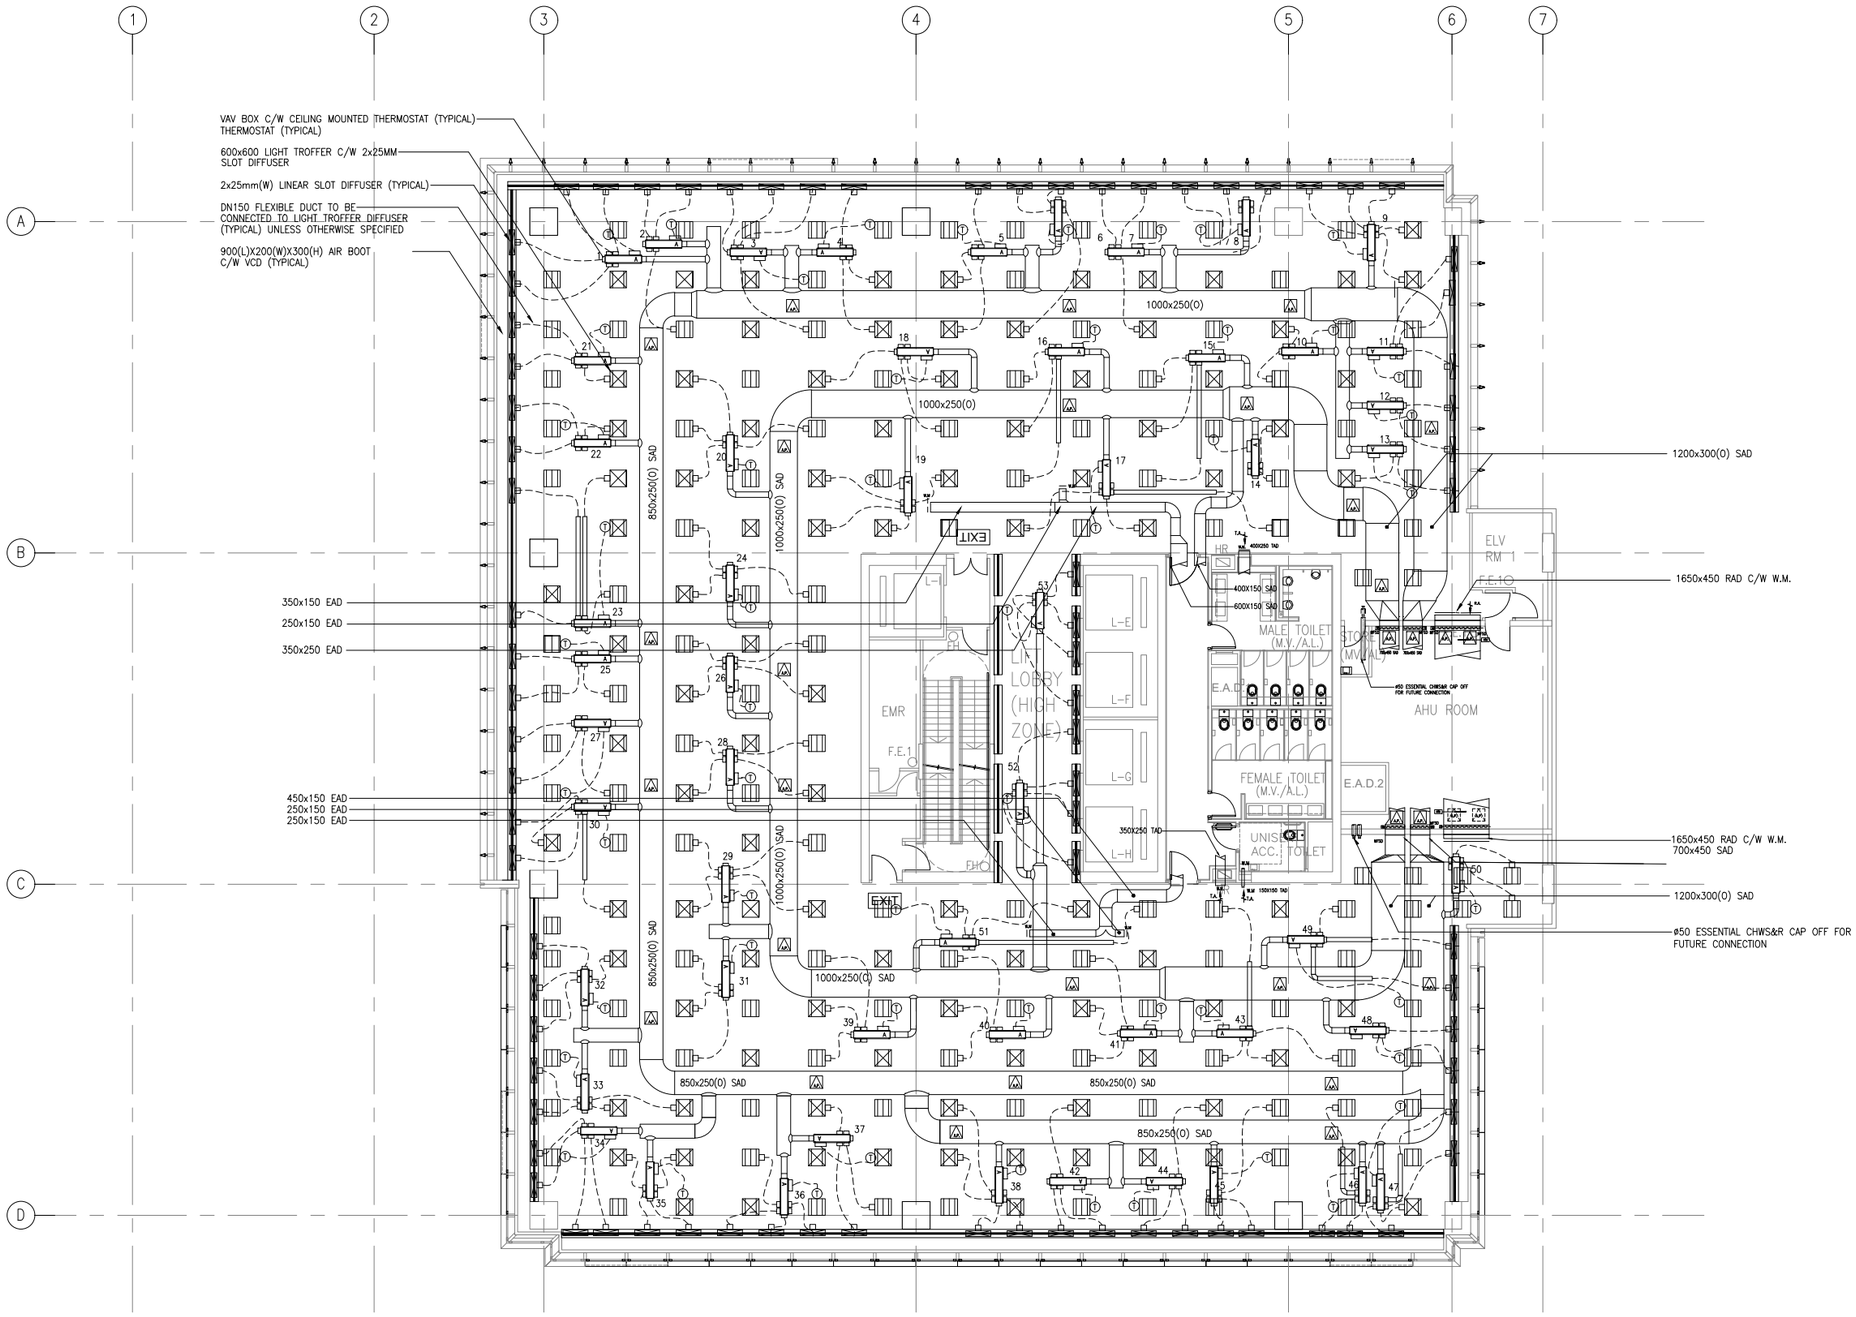

REV.	DATE:	DESCRIPTION:

SWIRE PROPERTIES

Swire Properties Management Ltd.
Cityplaza Management Office
Suite 1601, Cityplaza Four,12 Taikoo Wan Road
Taikoo Shing, Hong Kong

PROJECT/BUILDING :
SOUTH ISLAND PLACE

DRAWING TITLE:
19/F MVAC LAYOUT PLAN

DRAWING NUMBER:
SIP-AC19

SCALE:	DATE:
NTS	14/11/2018
DESIGNED BY:	CHECKED BY:
DRAWN BY:	APPROVED BY: